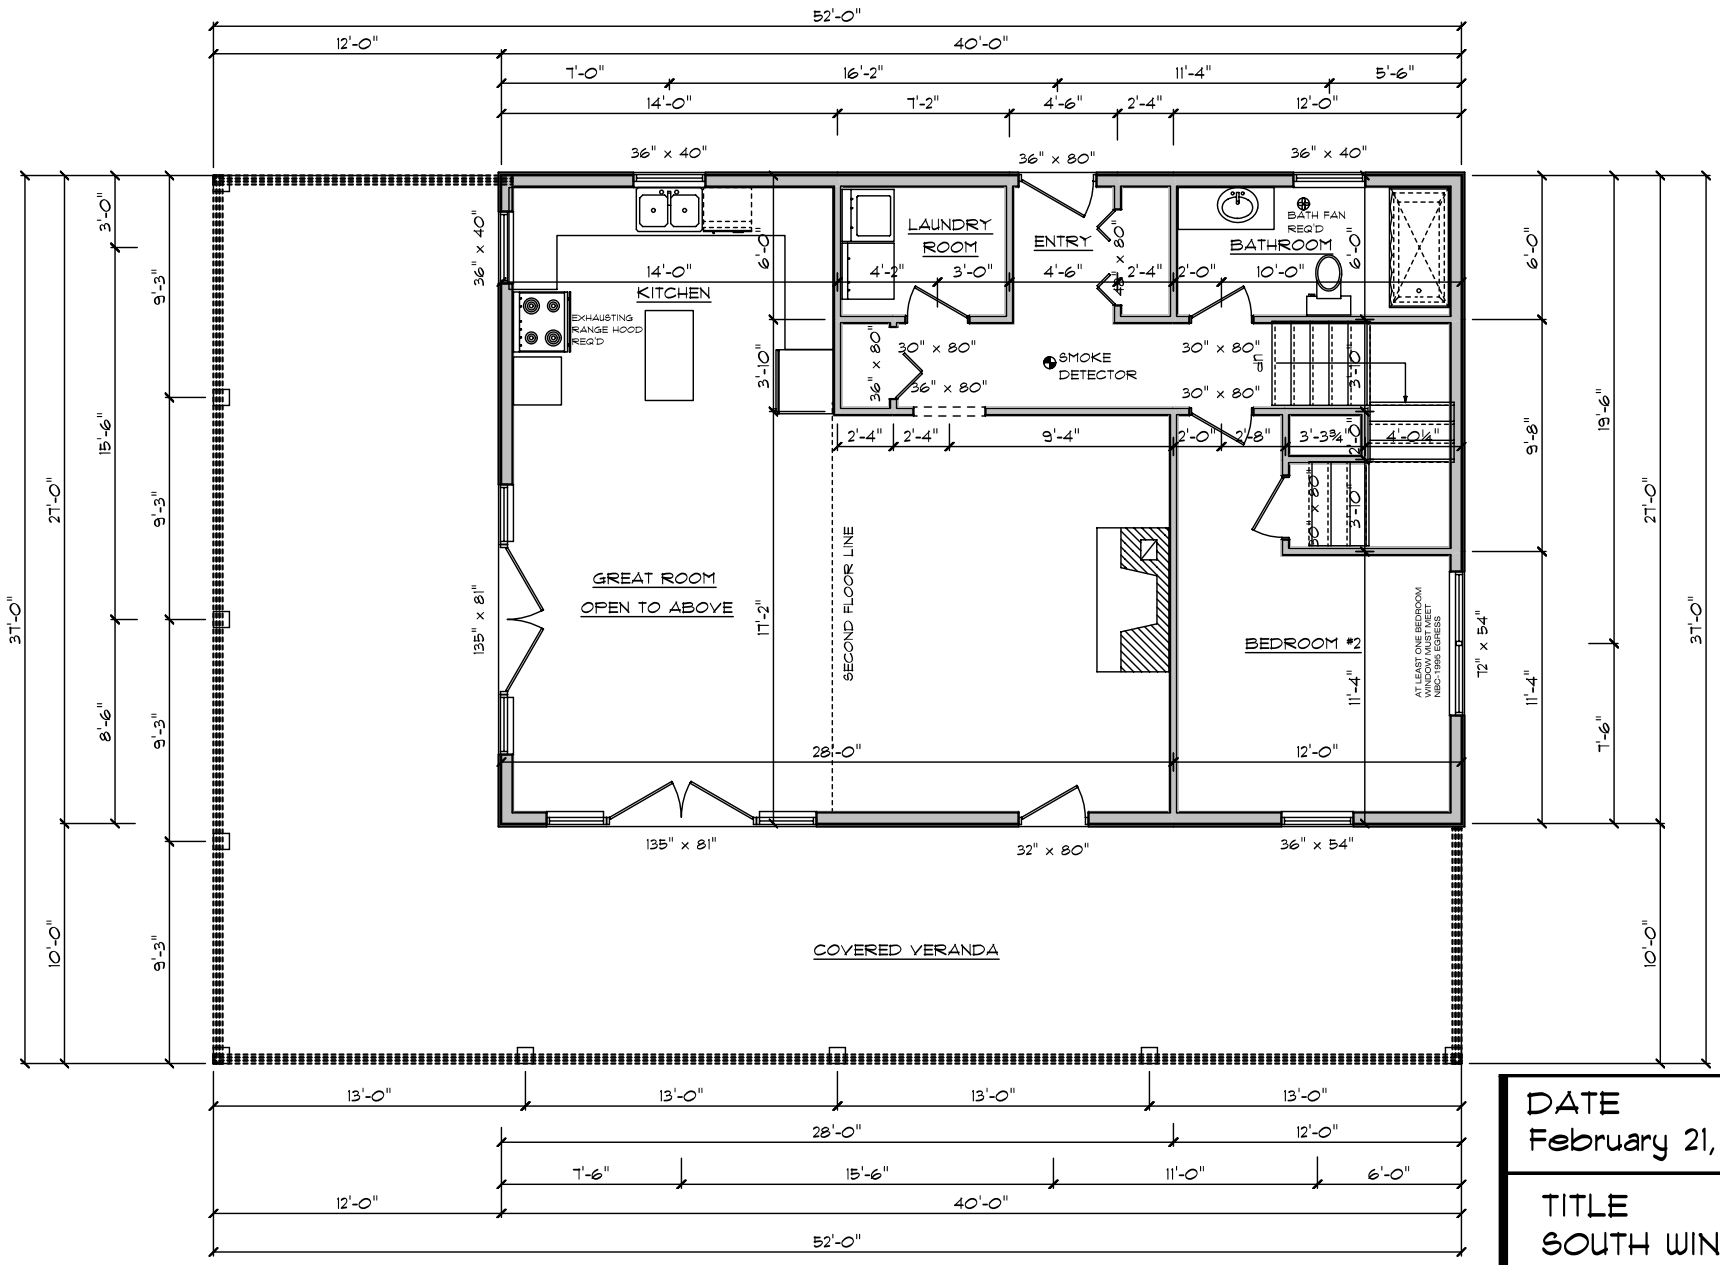

CENTER ALL OPENINGS
UNLESS OTHERWISE SPEC'D

MAIN FLOOR PLAN

AREA MAIN FLOOR 1080 SQ FT

DATE	February 21, 2006
TITLE	SOUTH WIND
DRAWING#	FIVE
SCALE	1/8" = 1'